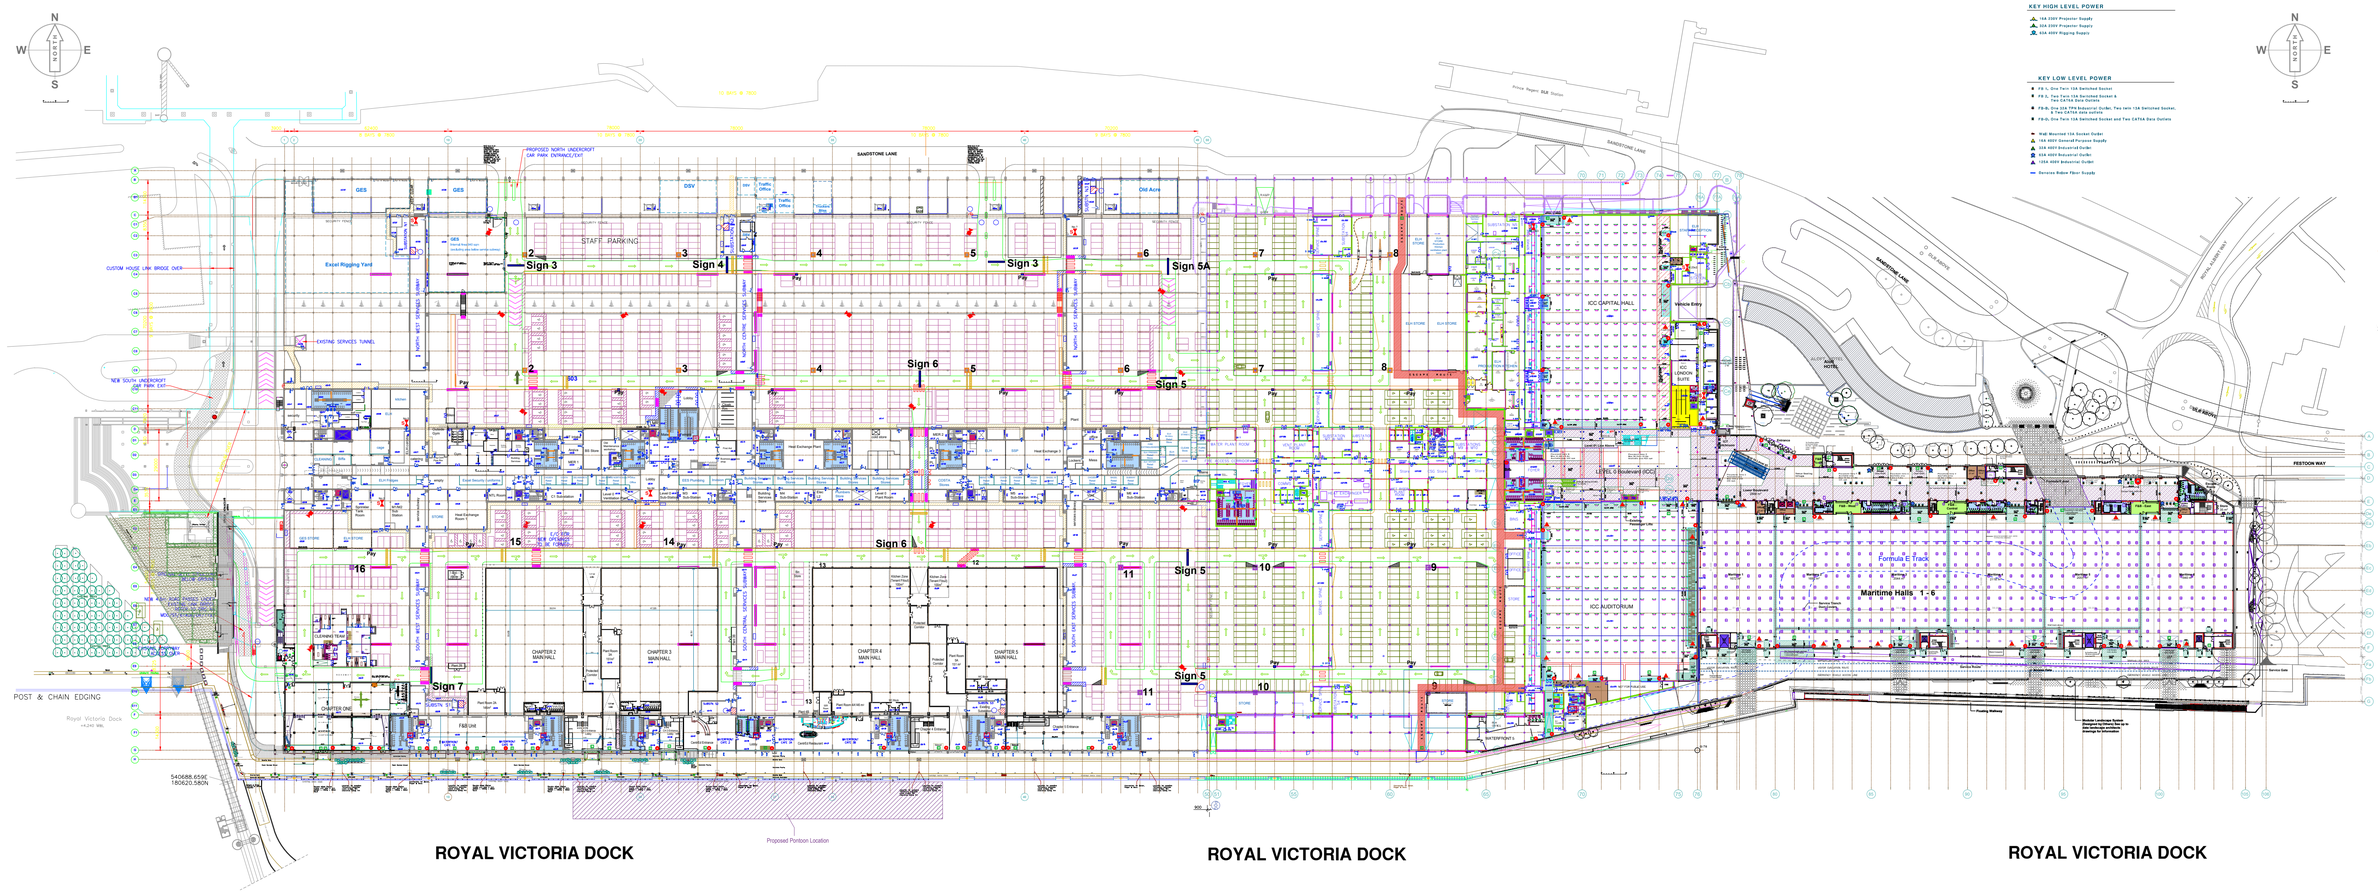
N
W
E
S
NORTH
KEY HIGH LEVEL POWER
16A 230V Projector Supply
32A 230V Projector Supply
63A 400V Rigging Supply
KEY LOW LEVEL POWER
FB-1, One Twin 13A Switched Socket
FB-2, One Twin 13A Switched Socket & Two CAT6A Data Outlets
FB-3A, One 32A TPN Industrial Outlet, Two twin 13A Switched Socket, & Two CAT6A data outlets
FB-3, One Twin 13A Switched Socket and Two CAT6A Data Outlets
Wall Mounted 13A Socket Outlet
16A 400V General Purpose Supply
32A 400V Industrial Outlet
63A 400V Industrial Outlet
125A 400V Industrial Outlet
Devices Ridew Fibur Supply
KEY:
TOILETS
ACCESSIBLE WC WITH RIGHT HAND TRANSFER
ACCESSIBLE WC WITH LEFT HAND TRANSFER
FAMILY ROOM
CLOAKROOM
CATERING
PLANT
FIRST AID
FOOD & DRINK
FIXED SEATING
PLACEMENT ZONE
BOULEVARD EXCLUSION ZONES To Be Kept Clear
NOT FOR PUBLIC USE
ORGANISERS OFFICES
MANAGEMENT OFFICE
ATM MACHINE
PUBLIC LIFT
GOODS LIFT
MOVABLE PARTITIONS (except in Halls)
SPRINKLER VALVE
BOULEVARD SERVICES BOX
CALL POINTS
FIRE EXTINGUISHER POINT
ALL FIRE EXITS, AND OTHER DOOR OPENINGS TO BE KEPT CLEAR AT ALL TIMES
STAFF PARKING
Sandstone Lane
Prince Regent DLR Station
Sign 3
Sign 4
Sign 5A
Sign 6
Sign 5
Sign 7
Exibit Rigging Yard
CUSTOM HOUSE LINK BRIDGE OVER
EXISTING SERVICES TUNNEL
NEW SOUTH UNDERCROFT CAR PARK EXIT
PROPOSED NORTH UNDERCROFT CAR PARK ENTRANCE/EXIT
NEW NORTH SUBWAY UNDER CUSTOM HOUSE LINK BRIDGE
POST & CHAIN EDGING
Royal Victoria Dock +4.240 Min.
540686.659E
180620.580N
Proposed Pontoon Location
ICC CAPITAL HALL
Visitor Entry
ICC LONDON SUITE
LEVEL 5 Boulevard (ICC)
ICC AUDITORIUM
Maritime Halls 1 - 6
Formula E Track
FESTOON WAY
ROYAL VICTORIA DOCK
ROYAL VICTORIA DOCK
ROYAL VICTORIA DOCK
LEVEL 0
EXTENT OF REVISION
1:1250 @ A1
18th October 2024
excel LONDON