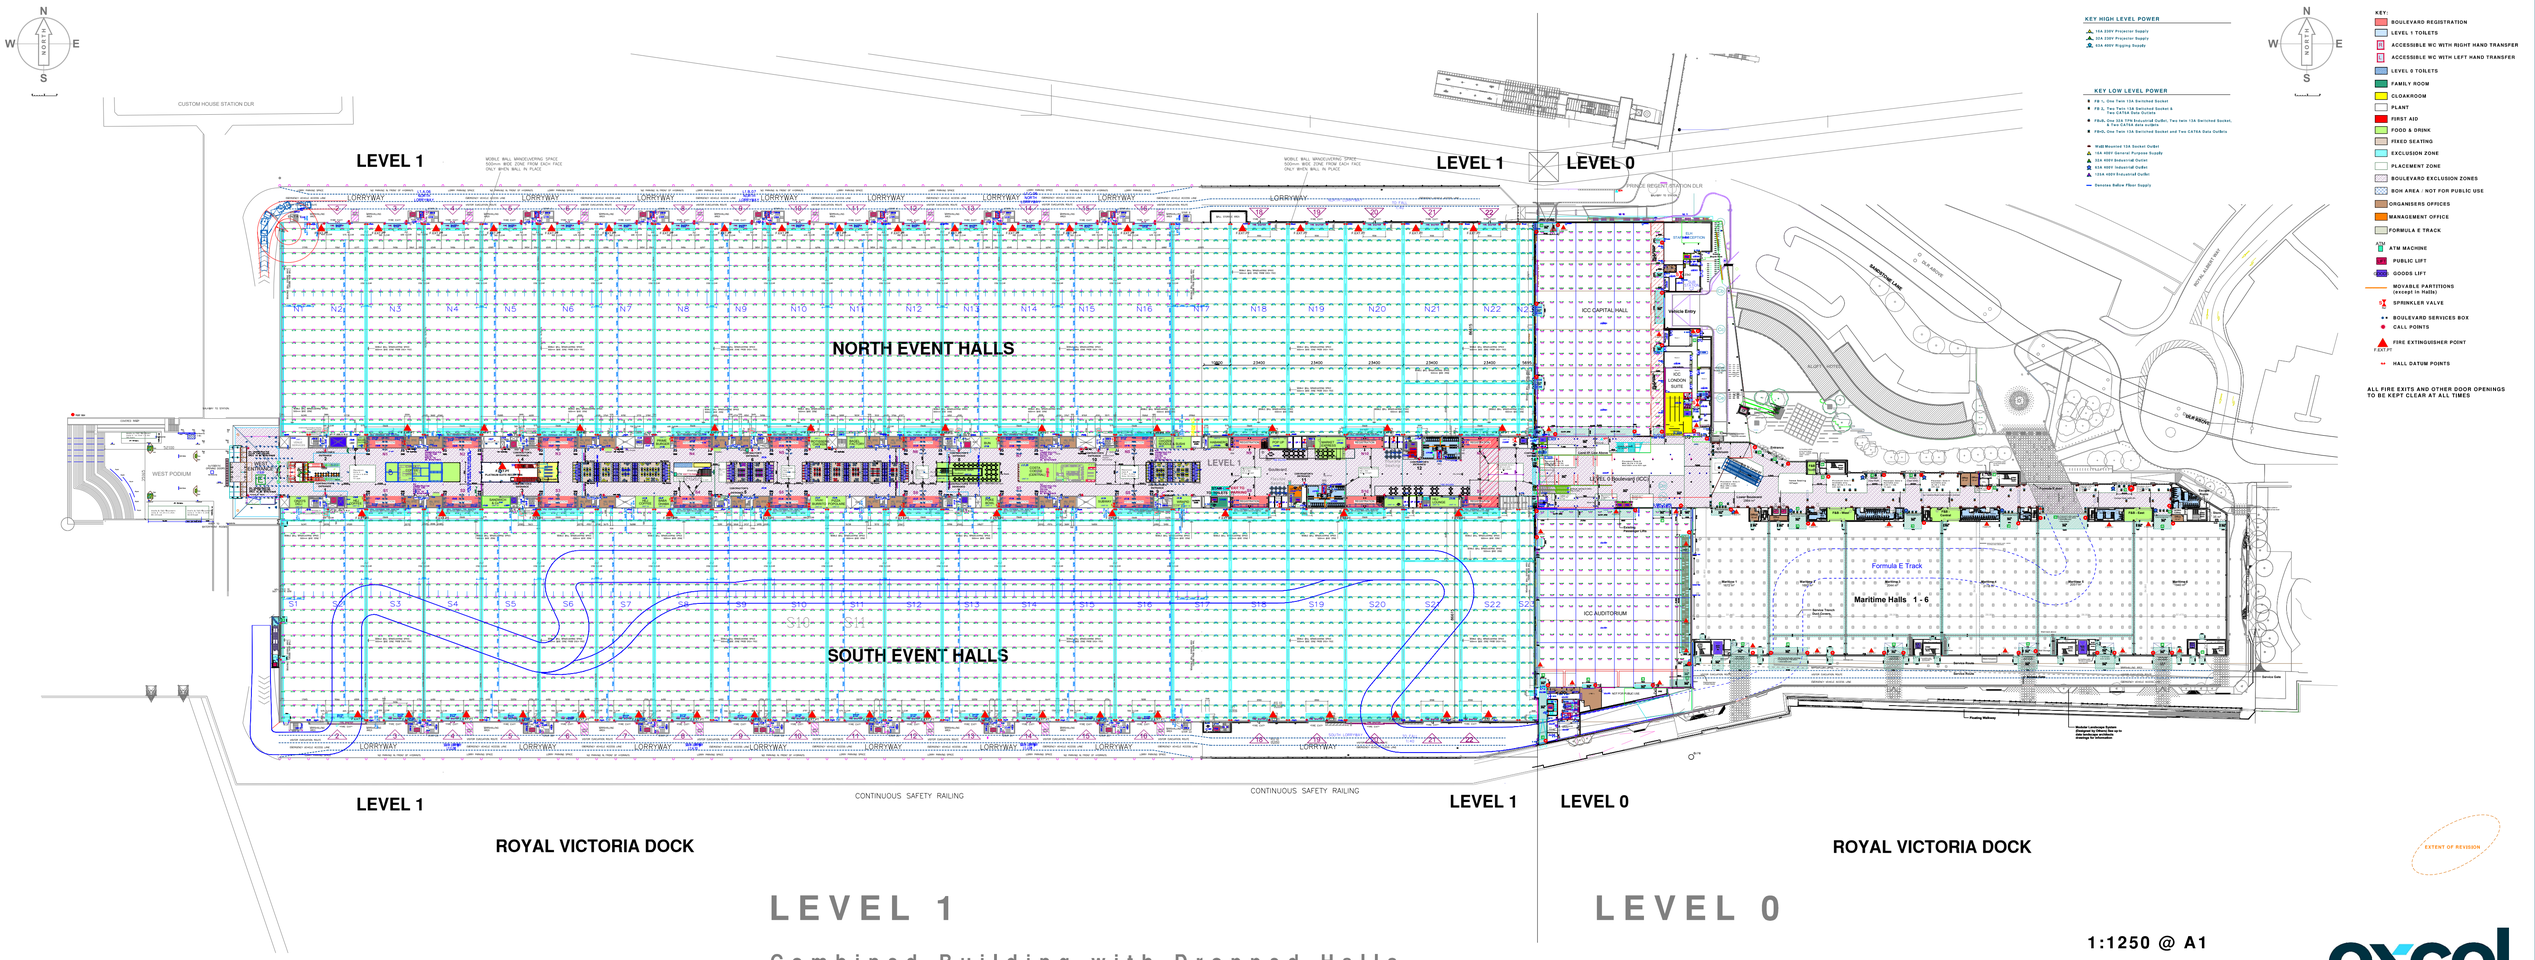

LEVEL 1

Combined Building with Dropped Halls

LEVEL 0

1:1250 @ A1

11th November 2024

excel LONDON